

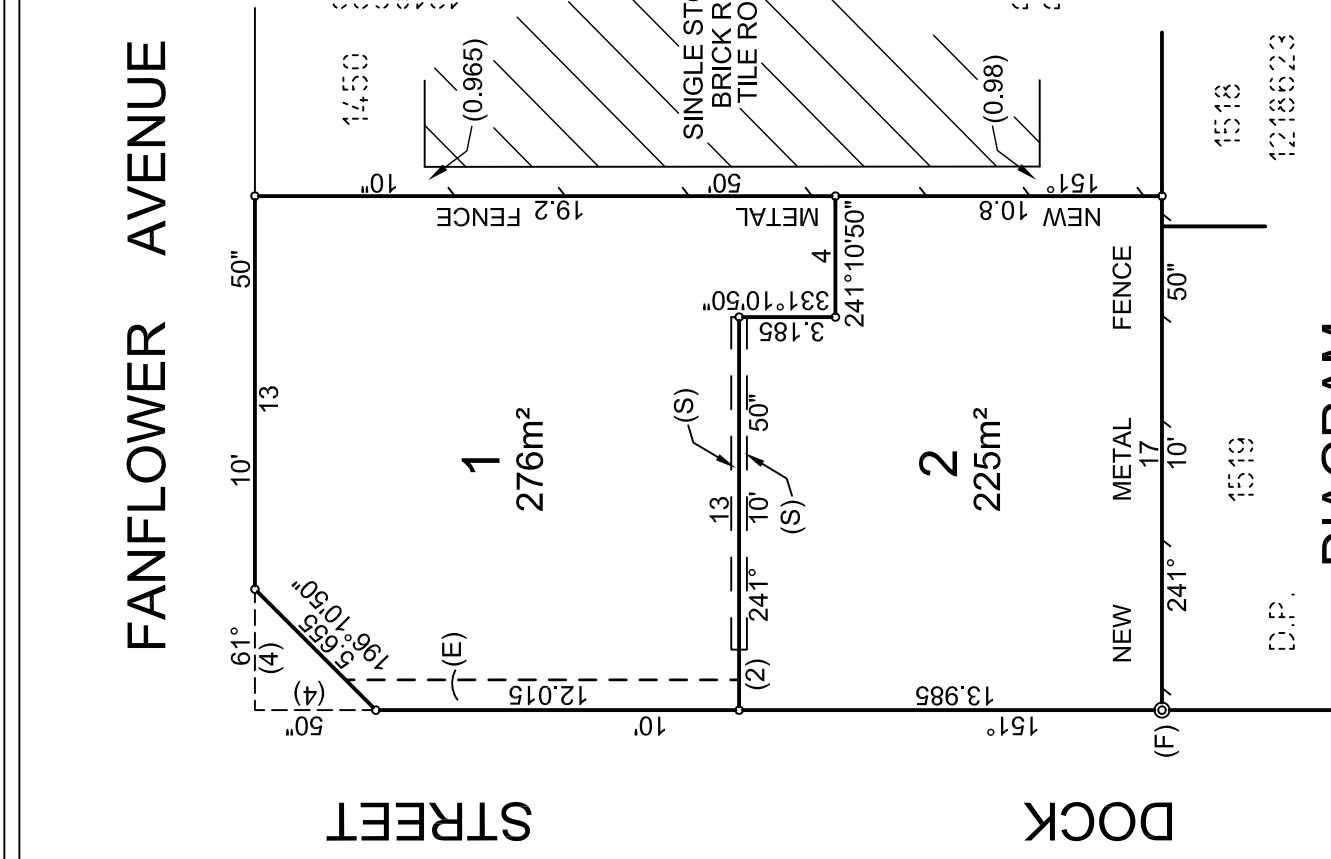
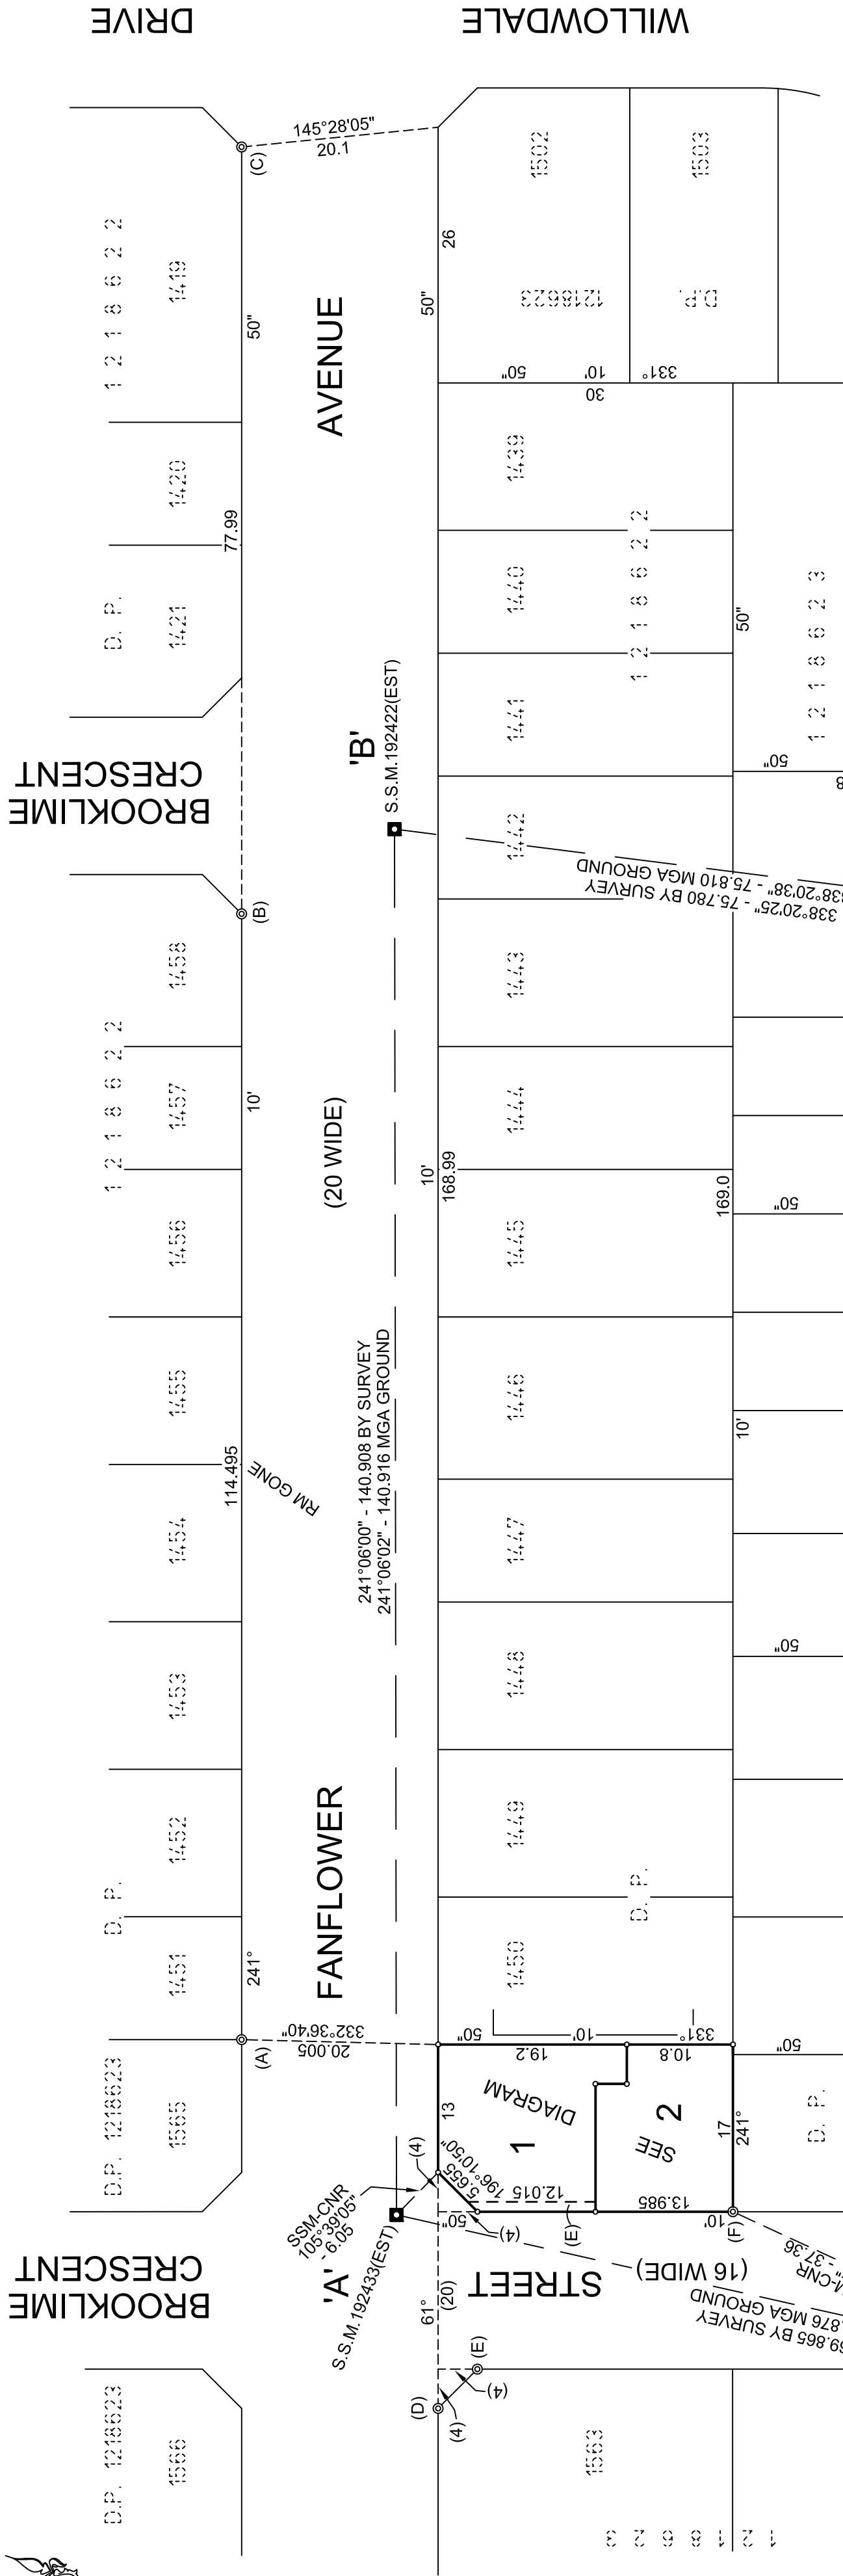
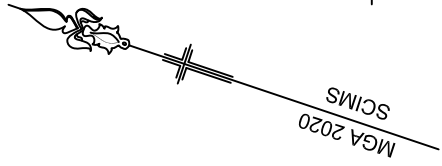


DIAGRAM
NOT TO SCALE

No	Bearing	Distance	Description
A	152°36'40" 152°36'40"	4.4 15.55	RMDHW FD RMDHW FD
B	151°10'45"	5.5	RMDHW FD
C	331°10'45" 331°09'25"	4.3 15.55	RMDHW FD RMDHW FD BY ME
D	151°10'50" 151°10'50"	5.6 14.24	RMDHW FD RMDHW FD BY ME
E	241°10'50" 241°10'50"	3.4 12.61	RMDHW FD RMDHW FD
F	106°02'25"	4.77	RMDHW
G	241°10'50" 241°10'50"	3.35 12.61	RMDHW FD RMDHW FD
H	331°09'05" 331°09'50"	3.4 12.49	RMDHW FD BY ME RMDHW FD
J	331°10'50" 331°10'50"	3.42 12.51	RMDHW FD RMDHW FD
K	326°26'30" 331°26'30"	3.42 12.51	RMDHW FD RMDHW FD

SCHEDULE of REFERENCE MARKS

COORDINATE SCHEDULE						
MARK	EASTING	NORTHING	CLASS	ORDER	METHOD	STATE
SSM192422 B	298409.525	6237331.679	?	?	SCIMS	FOUND
SSM192433 A	298286.148	6237263.573	C	3	SCIMS	FOUND
SSM192435	298305.566	6237196.443	C	3	SCIMS	FOUND
SSM192436	298437.504	6237261.214	C	3	SCIMS	FOUND
DATE OF SCIMS COORDINATES: 05.02.2020					MGA DATUM:GDA20	
COMBINED SCALE FACTOR: 1.000081						

COMBINED SCALE FACTOR 1.000081

Surveyor: --
Richard Hogan & Co Pty Ltd
Ph.47326599. email: admin@hoganco.com.au
Date of Survey: 2020
Surveyor's Reference: 20028 DP

PLAN OF SUBDIVISION OF
LOT 1564 IN DP1218623

LGA: CAMPBELLTOWN
Locality: DENHAM COURT
Subdivision No.:

Registered:

DRAFT
ISSUE - B

Lengths are in metres. Reduction Ratio 1: 500